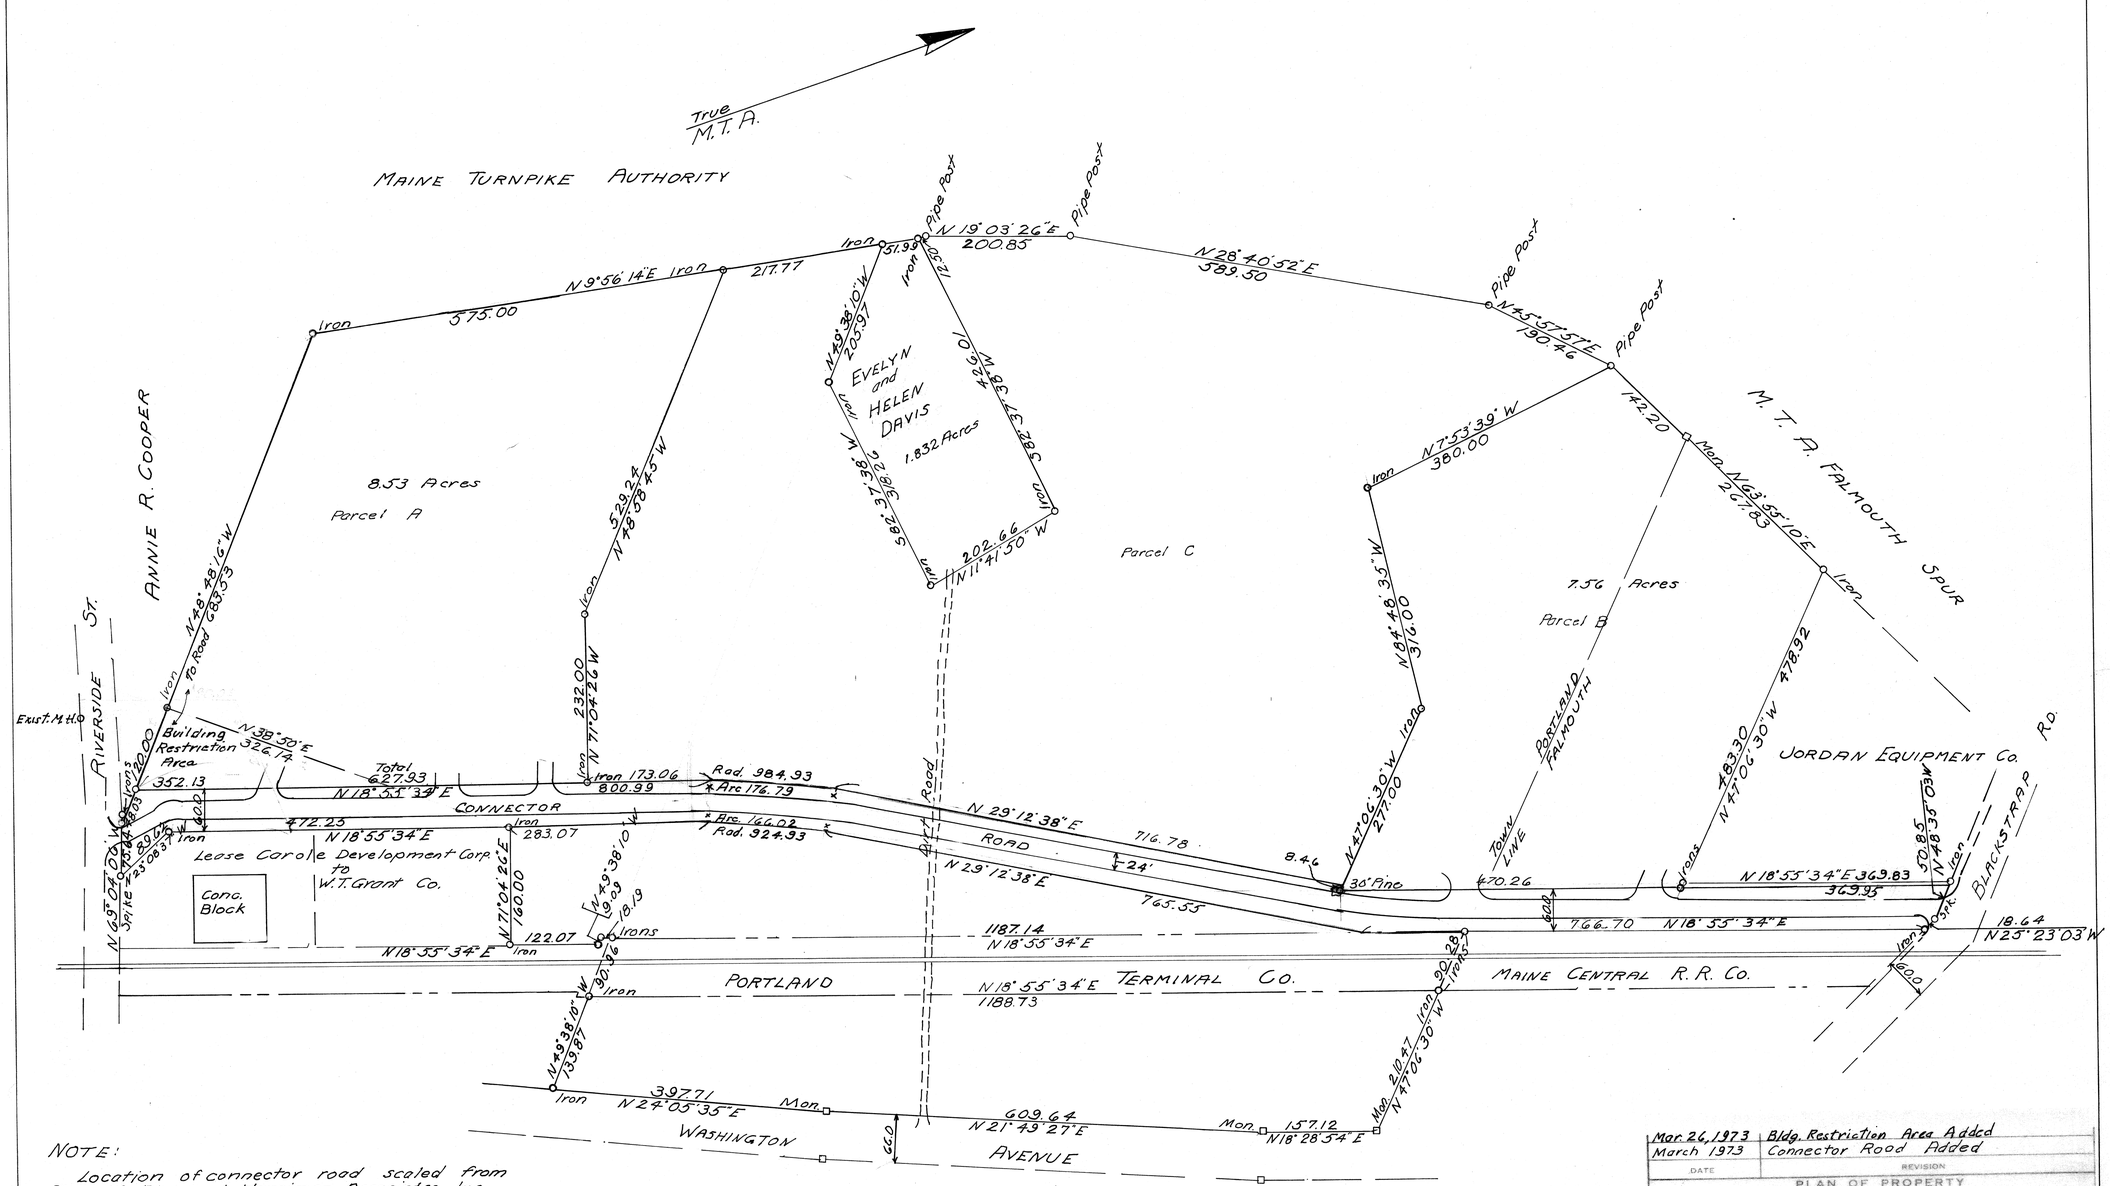

NOTE:

Location of connector road scaled from Plans of Alonzo J. Horriman Associates, Inc. Architects-Engineers, Auburn, Maine.
Plans No. 191/72-222, 302/72-222 and 301/72-222 dated 12-15-72

Site Plan and Subdivision
APPROVED CITY OF PORTLAND
PLANNING BOARD

Thyrsa W. Ward
Arnold W. Cox
Harry E. Cummings
Ann E. Lamoontagne
Ronald S. Kellam

DATE March 27, 1973

State of Maine Cumberland ss.
Registry of Deeds
Received April 23, 1973
at 2 h 30 m. P.M. and recorded
in Plan Book 94, Page 27.
Attest: Carlotta Meg Lees
Register

0 40 80 100 160 200 300
Scale 1" = 100'

Registered Land Surveyor # 472
Arnold W. Drisko

STATE OF MAINE
ARNOLD W. DRISKO
472
REGISTERED LAND SURVEYOR

DATE	REVISION
Mar. 26, 1973	Bldg. Restriction Area Added
March 1973	Connector Road Added

PLAN OF PROPERTY
IN
PORTLAND & FALMOUTH, MAINE
MADE FOR
NEW ENGLAND TELEPHONE & TELEGRAPH COMPANY

H. I. & E. C. JORDAN — SURVEYORS
Division of EDWARD C. JORDAN CO., INC.
ENGINEERS & PLANNERS
PORTLAND, ORONO, PRESQUE ISLE

SCALE: 1" = 100'			DATE Jan. 1973	
SURVEY	PLOT	TRACED	FIELD BOOK	OTHER PLAN NOS.	REG. NO.	PLAN FILE NO.
A.D	A.D.	A.D.	435-19	1890	1890

476-520